LIQUOR/GAMING PROXIMITY EXHIBIT

NORTH
GRAPHIC SCALE
(IN FEET)
1 inch = 200 ft.

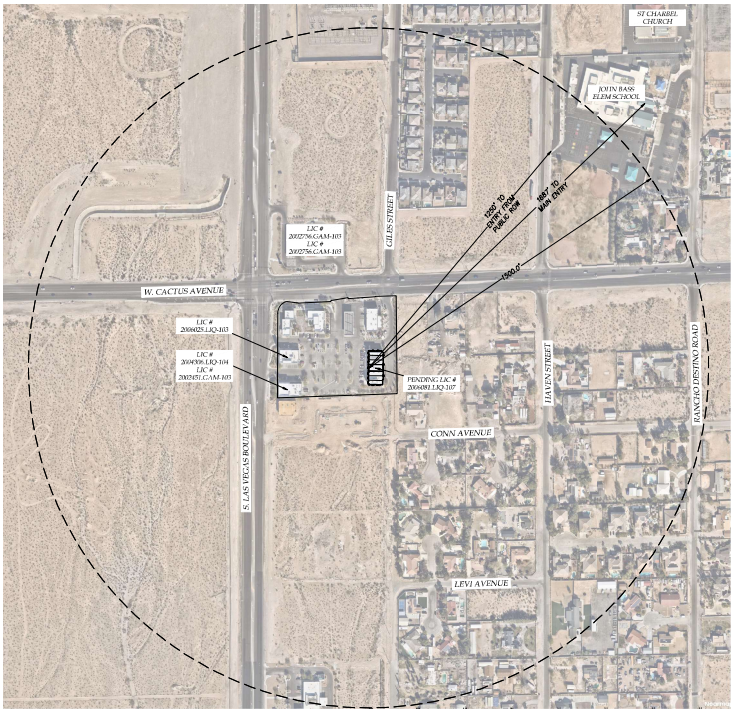

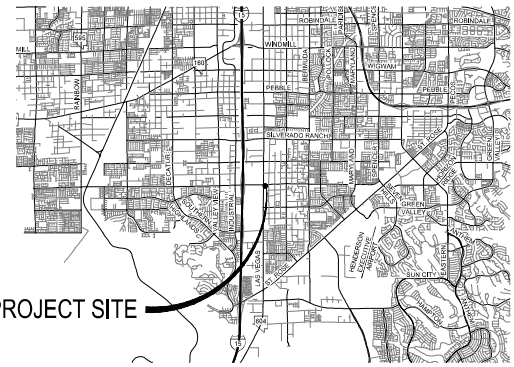

CERTIFICATION

OTHER THAN AS SHOWN, THERE ARE NO GAMING LICENSES, LIQUOR LICENSES, APPROVED GAMING LOCATION SUITABILITIES, APPROVED LIQUOR LOCATION SUITABILITIES, SCHOOLS, CHURCHES, TEENAGE DANCEHALLS, MILITARY OR NAVAL RESERVATIONS, AND ADULT-ORIENTED BUSINESSES WITHIN A 1,500-FOOT RADIUS OF THE MAIN ENTRY DOOR OF THE PROPOSED ESTABLISHMENT.

STEVEN M DUMOVICH, PLS
NEVADA CERT. NO. 14347
TANEY ENGINEERING
6030 S. JONES BLVD.
LAS VEGAS, NEVADA 89118
702.362.8844

STEVEN M. DUMOVICH
NEVADA
14347
PROFESSIONAL LAND SURVEYOR

Date: 6 JUNE 2024
Drawn: TMB
Check: TMB
Scale: AS SHOWN

TANEY ENGINEERING
6030 SO. JONES BOULEVARD
LAS VEGAS, NEVADA 89118
(702) 362 8844 FAX:(702) 362 5233

JOB # XXX-06-001
SHEET 1
OF 1